


PUZ ZONA REZIDENTIALA SI FUNCTIUNI COMPLEMENTARE



COORDONATOR PROIECT		Ciocan Constantin		S.C. M3dves Studio S.R.L. Urseni, str. Bisericii nr. 2 Reg.Com.J35/1468/2011 E-mail:m3dvesstudio@gmail.com tel: 0723 429928		Proiect nr.: 08-BOR-23
M3dves Studio		proiectare complexa in constructii civile si industriale		Beneficiar: SUPERB LINE IMOCONSTRUCT S.R.L.		Faza: SO
Nume		Semnatura		Titlu proiect: PUZ ZONA REZIDENTIALA SI FUNCTIUNI COMPLEMENTARE		Plansa nr: U01
Sef proiect		Arh. Ciocan Constantin		Scara:		
Proiectat		Arh. Craciun Novella		Data: Mai 2025		
Desenat		Arh. Craciun Novella		Titlu plansa: PLAN DE INCADRARE IN ZONA		

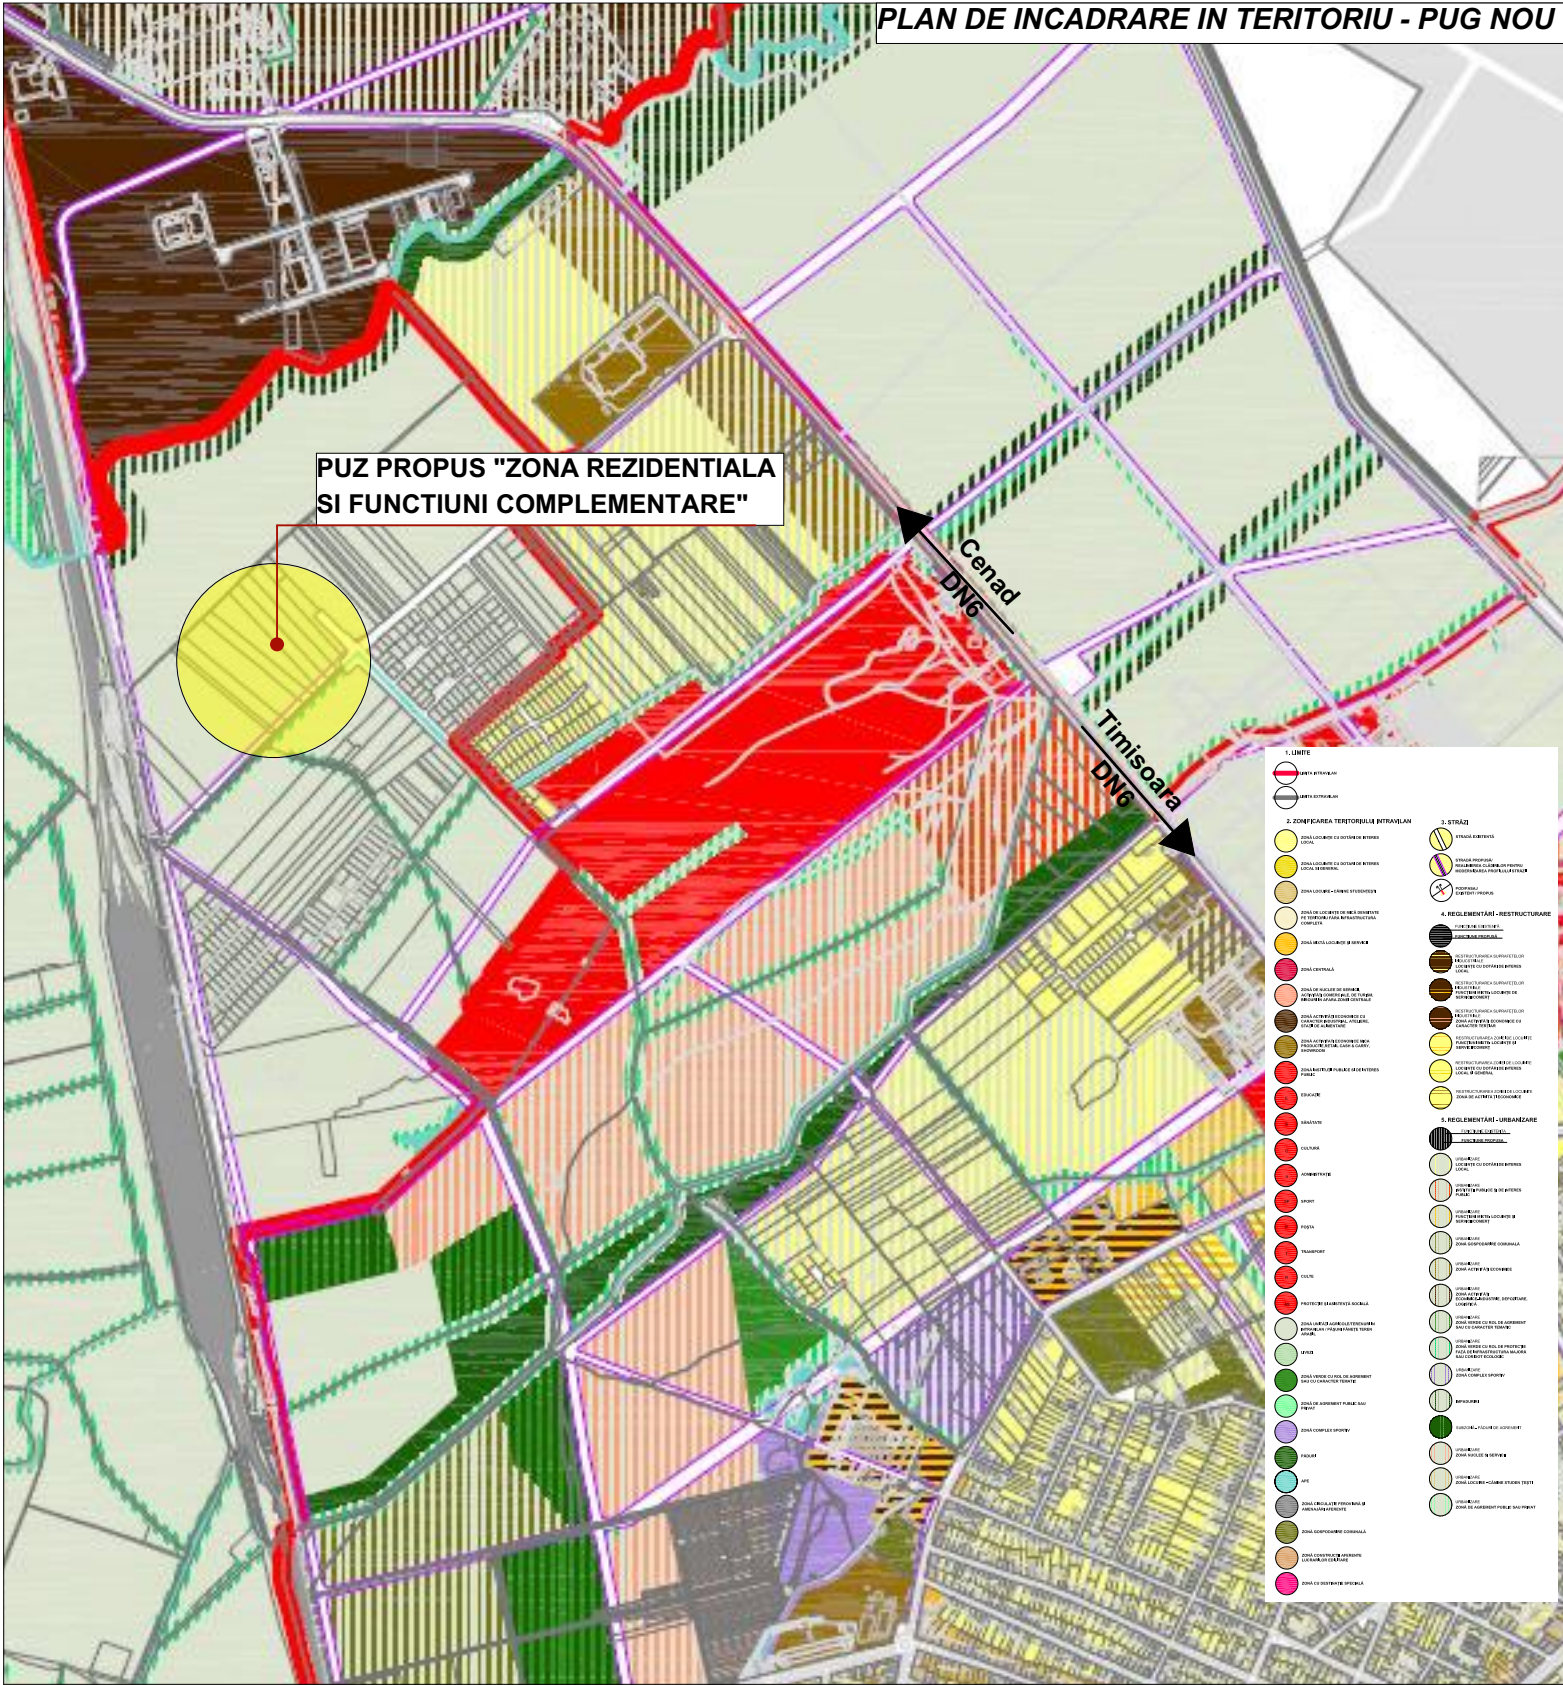