



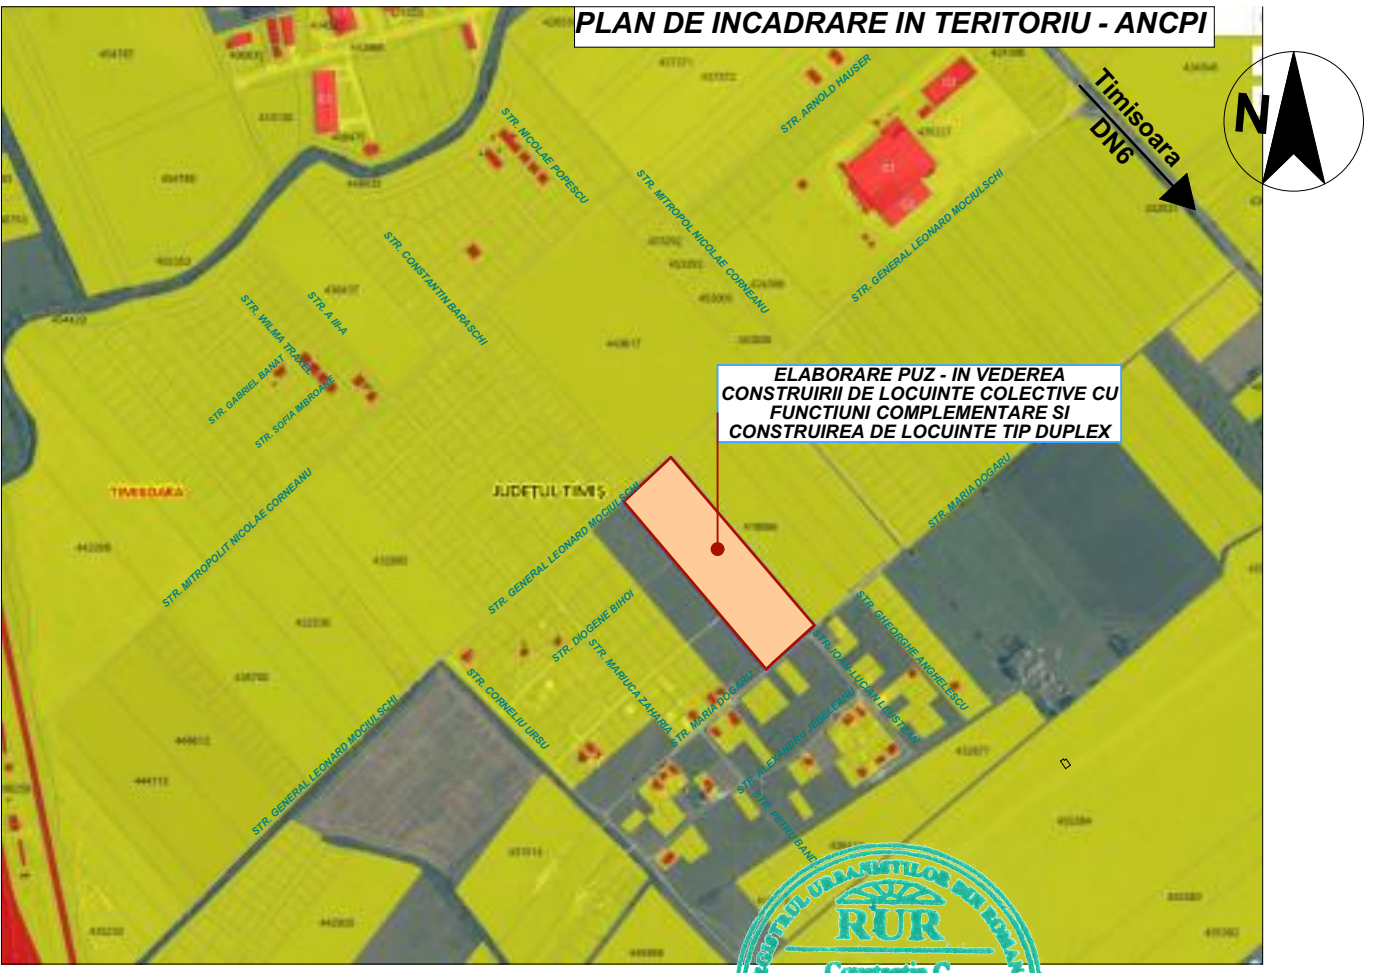

COORDONATOR PROIECT		Ciocan Constantin			
M3dves Studio proiectare complexa in constructii civile si industriale		S.C. M3dves Studio S.R.L. Urteni, str. Bisericii, nr.9, cam.2 Reg.Com.J35/1468/2011 C.I.F. 44061280 E-mail:m3dvesstudio@gmail.com tel: 0723 429928		 Beneficiar: LEONOR ROUSE S.R.L. SI SUPERFACIE IMOCONSTRUCT S.R.L. Amplasament: JUDEȚUL TIMIȘ, Timisoara; 449918 Timisoara	
				Proiect nr.: 34-DAV-24	
		Nume		Semnatura	
		Scara:		Titlu proiect: ELABORARE PUZ - IN VEDEREA CONSTRUIRII DE LOCUINTE COLECTIVE CU FUNCTIUNI COMPLEMENTARE SI CONSTRUIREA DE LOCUINTE TIP DUPLEX	
Sef proiect		Arh. Ciocan Constantin		Faza: SO	
Proiectat		Arh. Craciun Novella		Titlu plansa: PLAN DE INCADRARE IN ZONA	
Desenat		Arh. Craciun Novella		Data: Mai 2025	
				Plansa nr: U01	

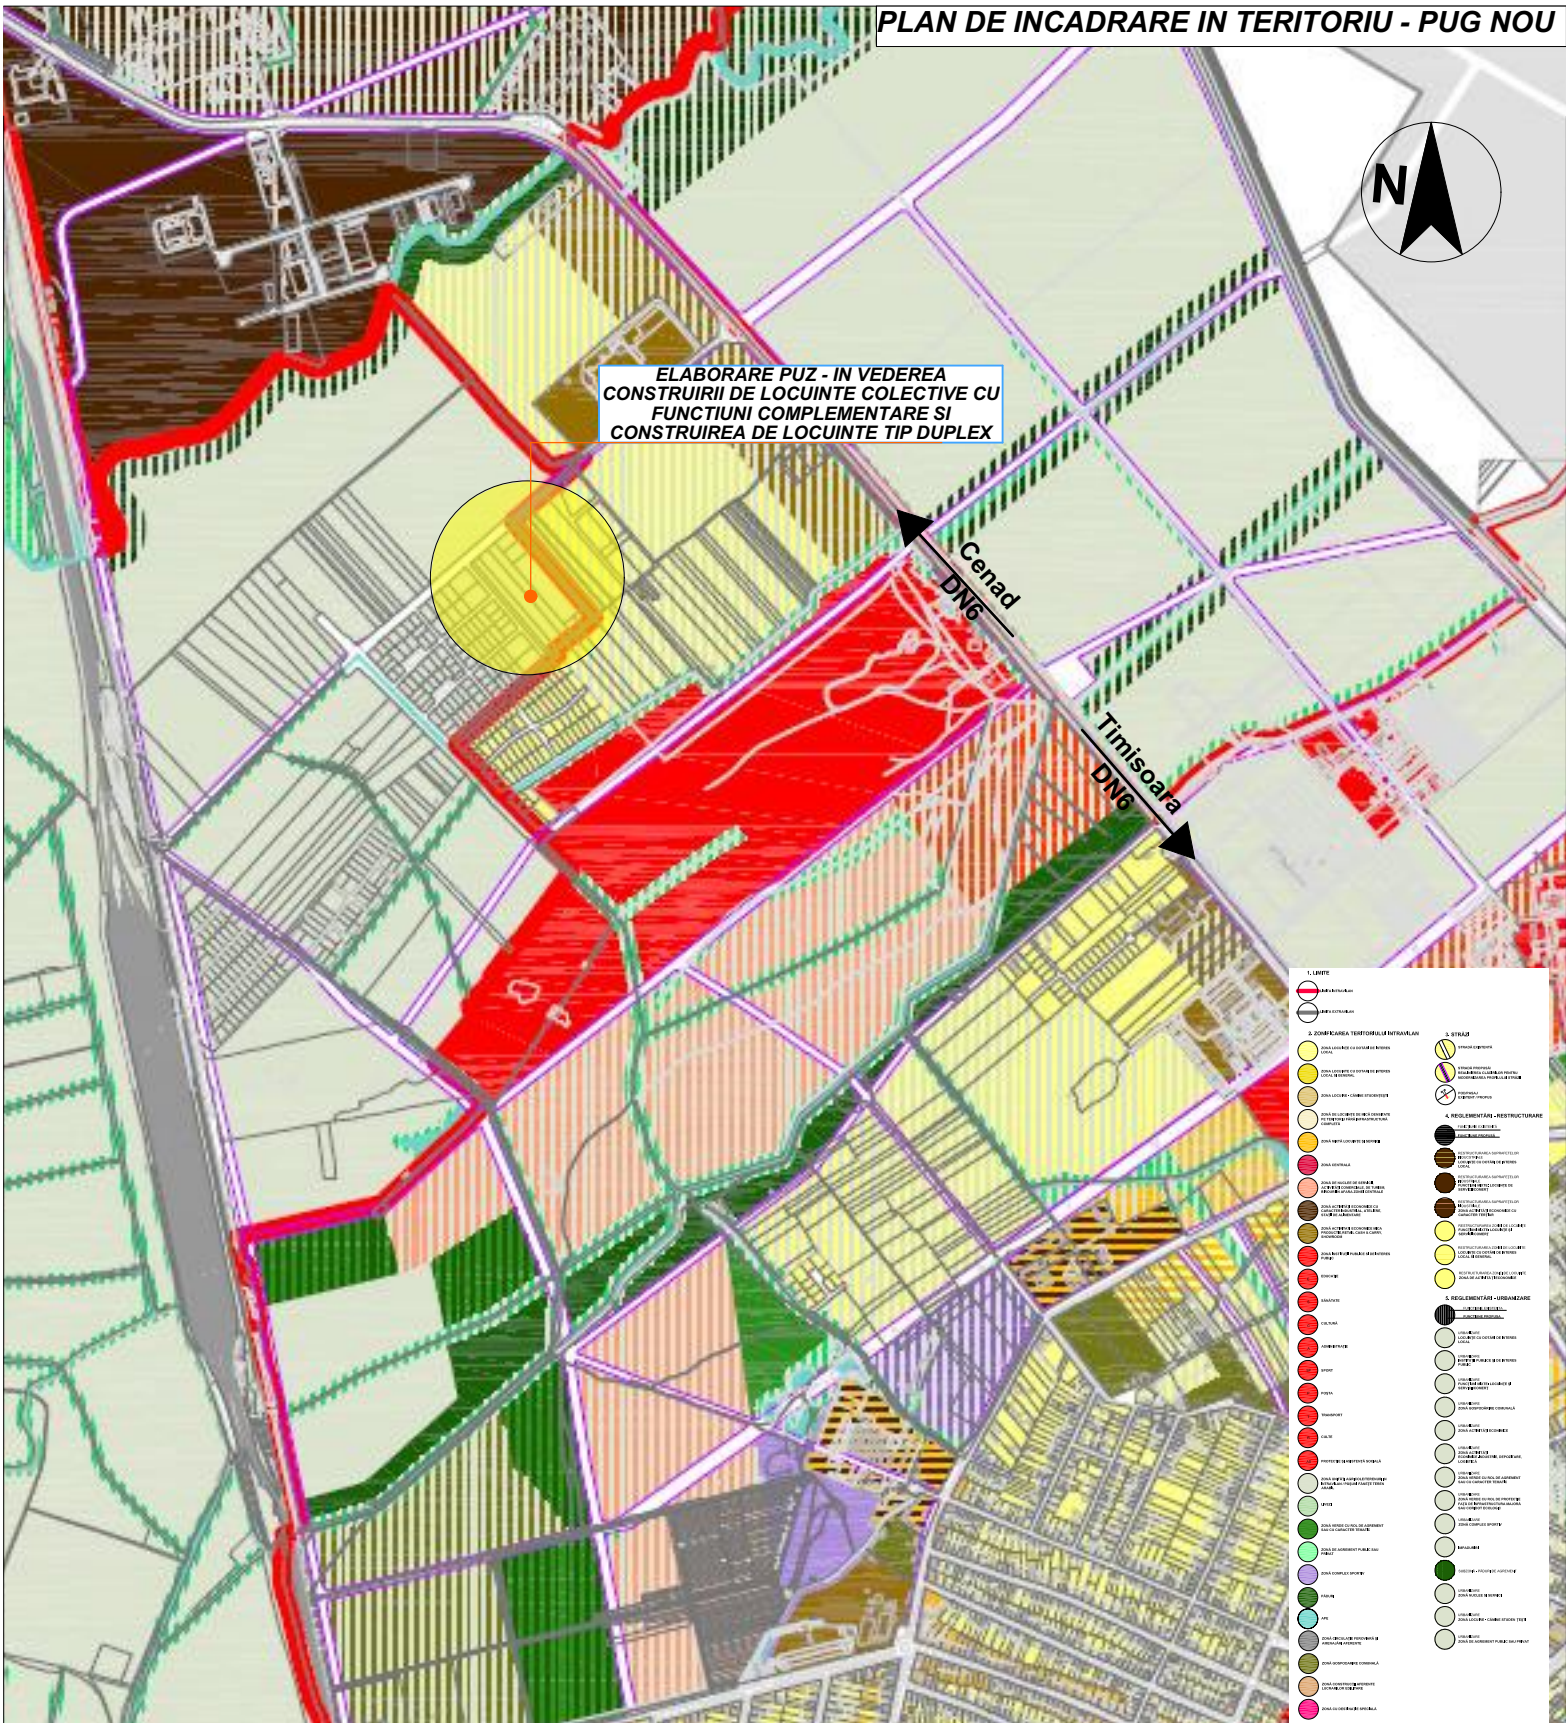