

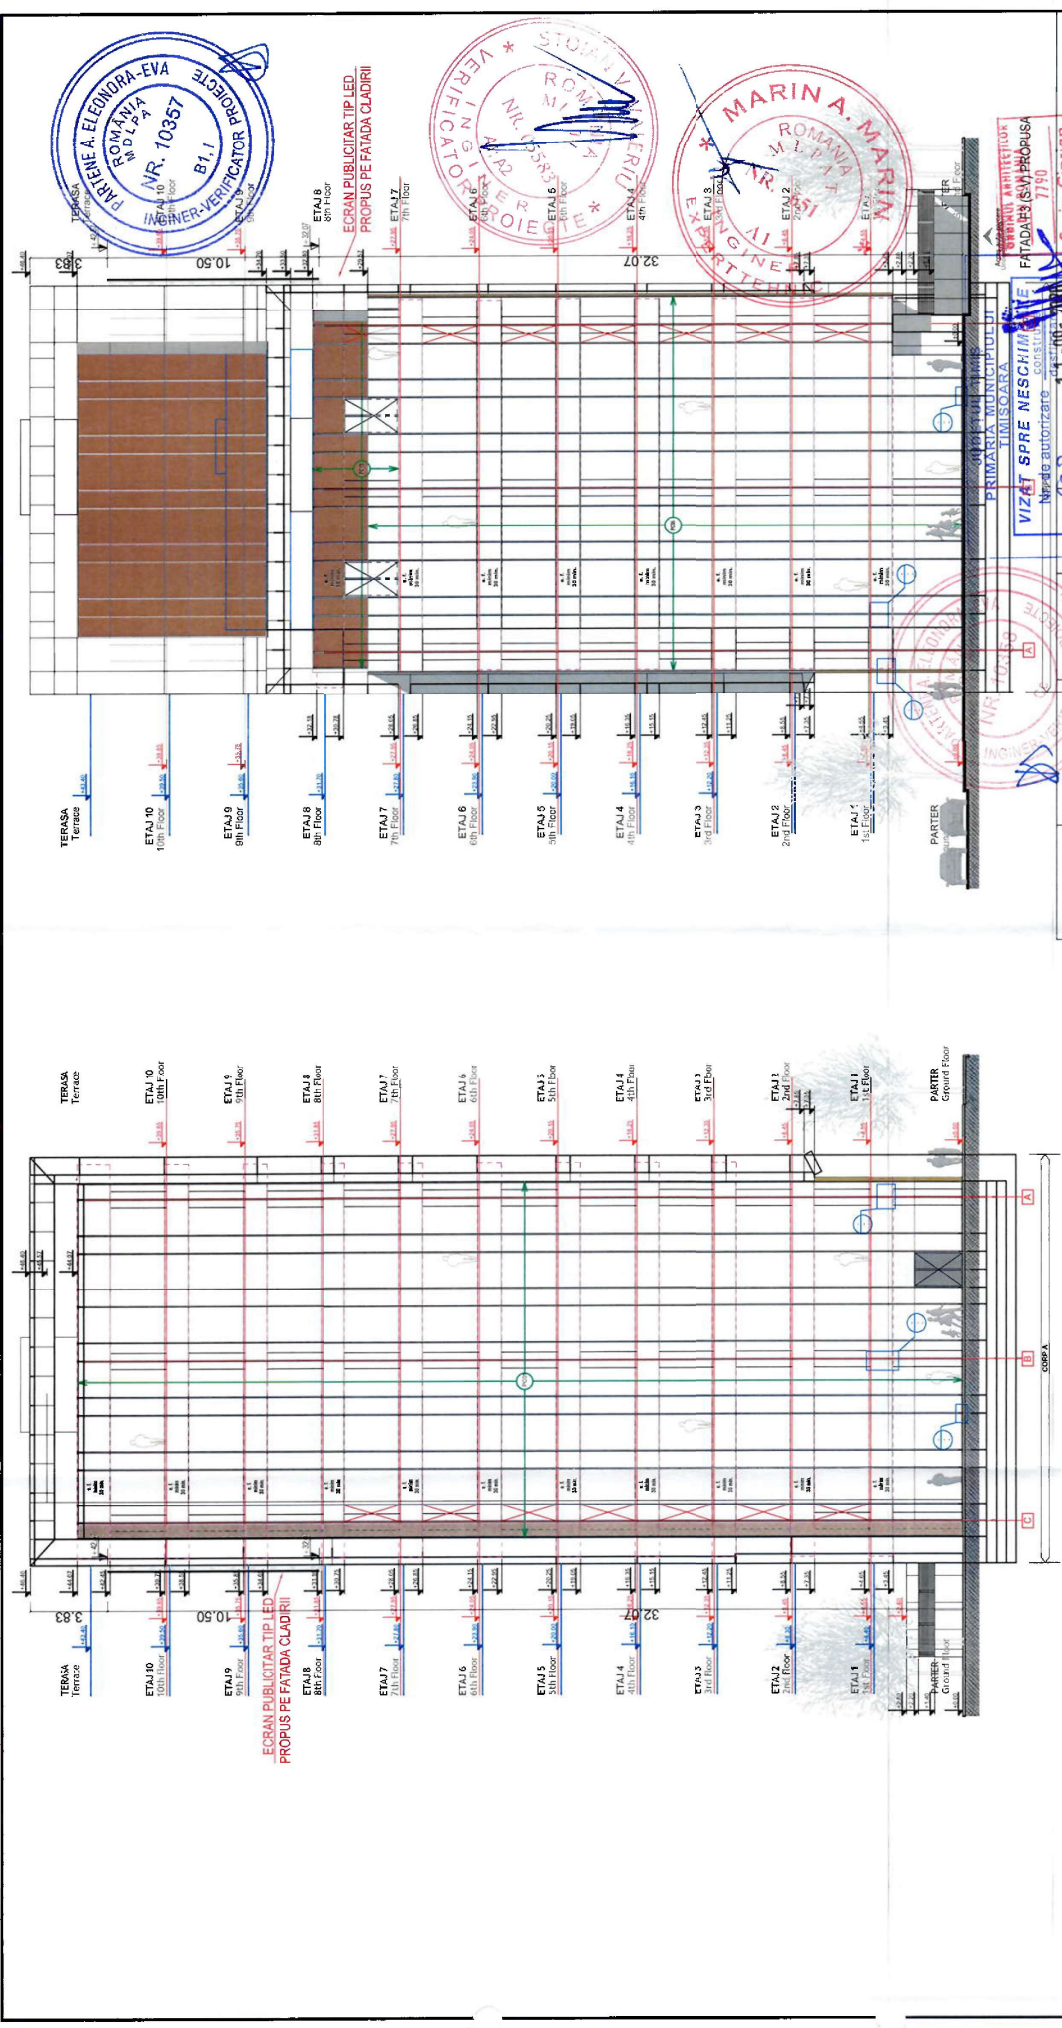


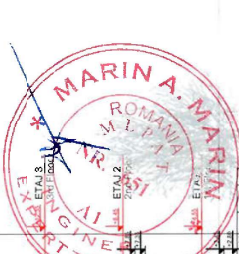

FATADA F2 (N-E) PROPUSA

VERIFICATOR/EXPERT	NUME	SEMNTURA	CERINȚA	REFERAT / EXPERTIZA NR./ DATA
PROIECTANT GENERAL:	S.C. GOLOTIM GLOBAL S.R.L. Loc. Sacalaz, nr.138C, Camera 2, jud. Timbisoara C.U.I. 40552167 Tel. 0723.624.714	[Signature]	[Stamp]	Beneficiar: [Redacted] Amplasament: judetul Timbisoara, str. Calea Tronului nr. 60, CT 441083-C1, nr. cad 441083-C1
SPECIFICATIE	NUME	SEMNTURA	Scara:	Nr. pr. 2411/2026
SEF PROIECT DE SPECIALTATE ARHITECTURA	Ing. Golopentia Razvan CUI: R0678930 J11184/1924	[Signature]	7/250	Faza : D.T.A.C.+ P.T.
SEF PROIECT:	Ing. Golopentia Razvan	[Signature]	Data: 2026	Nr. pl. A.04
PROIECTAT :	am. Tivadar Sorin Clipian	[Signature]		Nr. pr. 609/2026
DESENAT :	Ing. Golopentia Razvan	[Signature]		

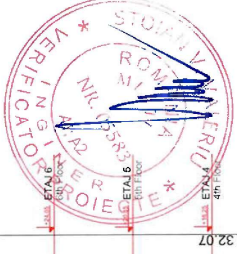

VIZAT SPRE NESCHIMBARE
Nedre autoritate - SORIN CLIPIAN
Nr. 1032 din 11-06-2026
Arhitect sef
Sorin-Clipian TIVADAR

