

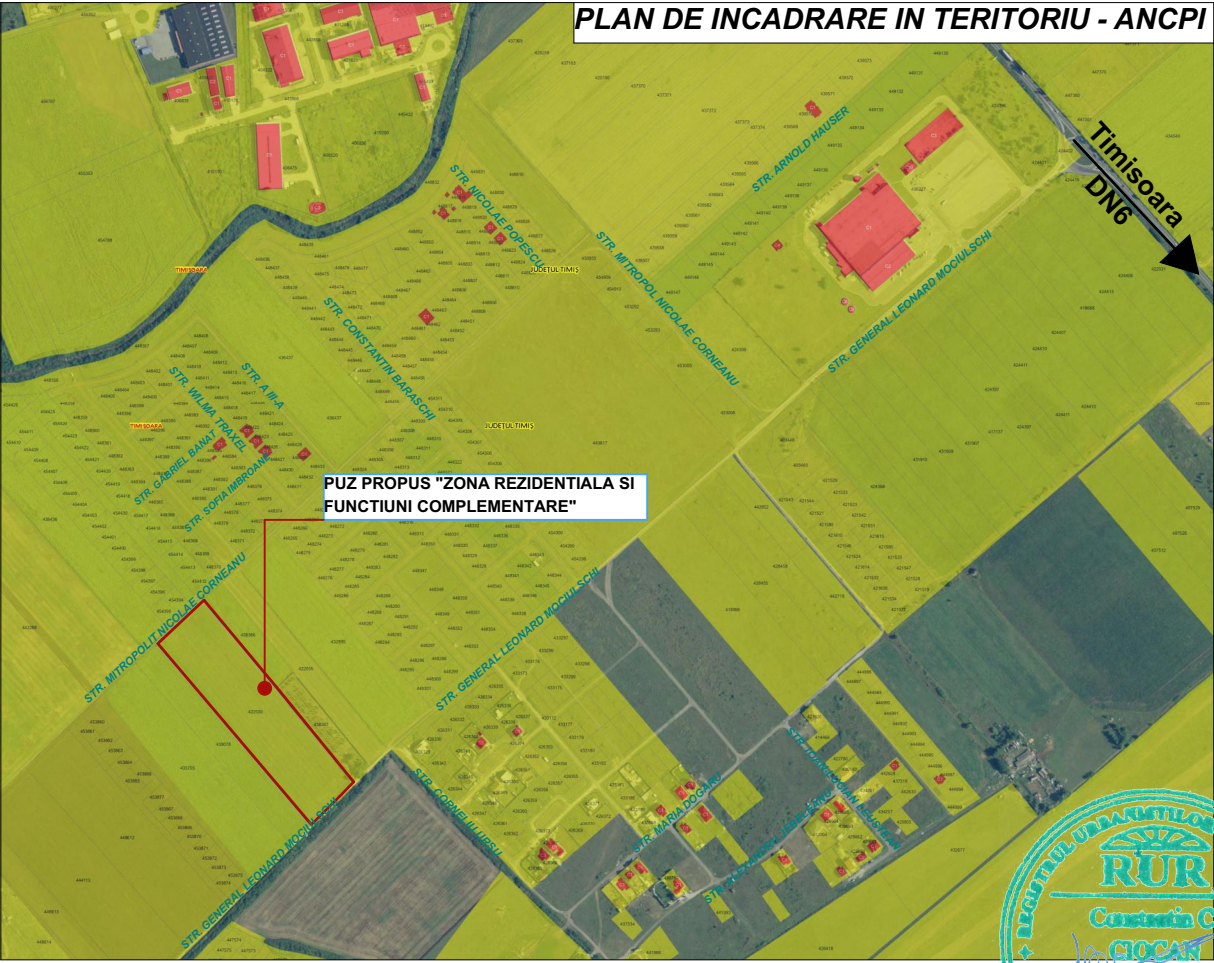


PUZ ZONA REZIDENTIALA SI FUNCTIUNI COMPLEMENTARE

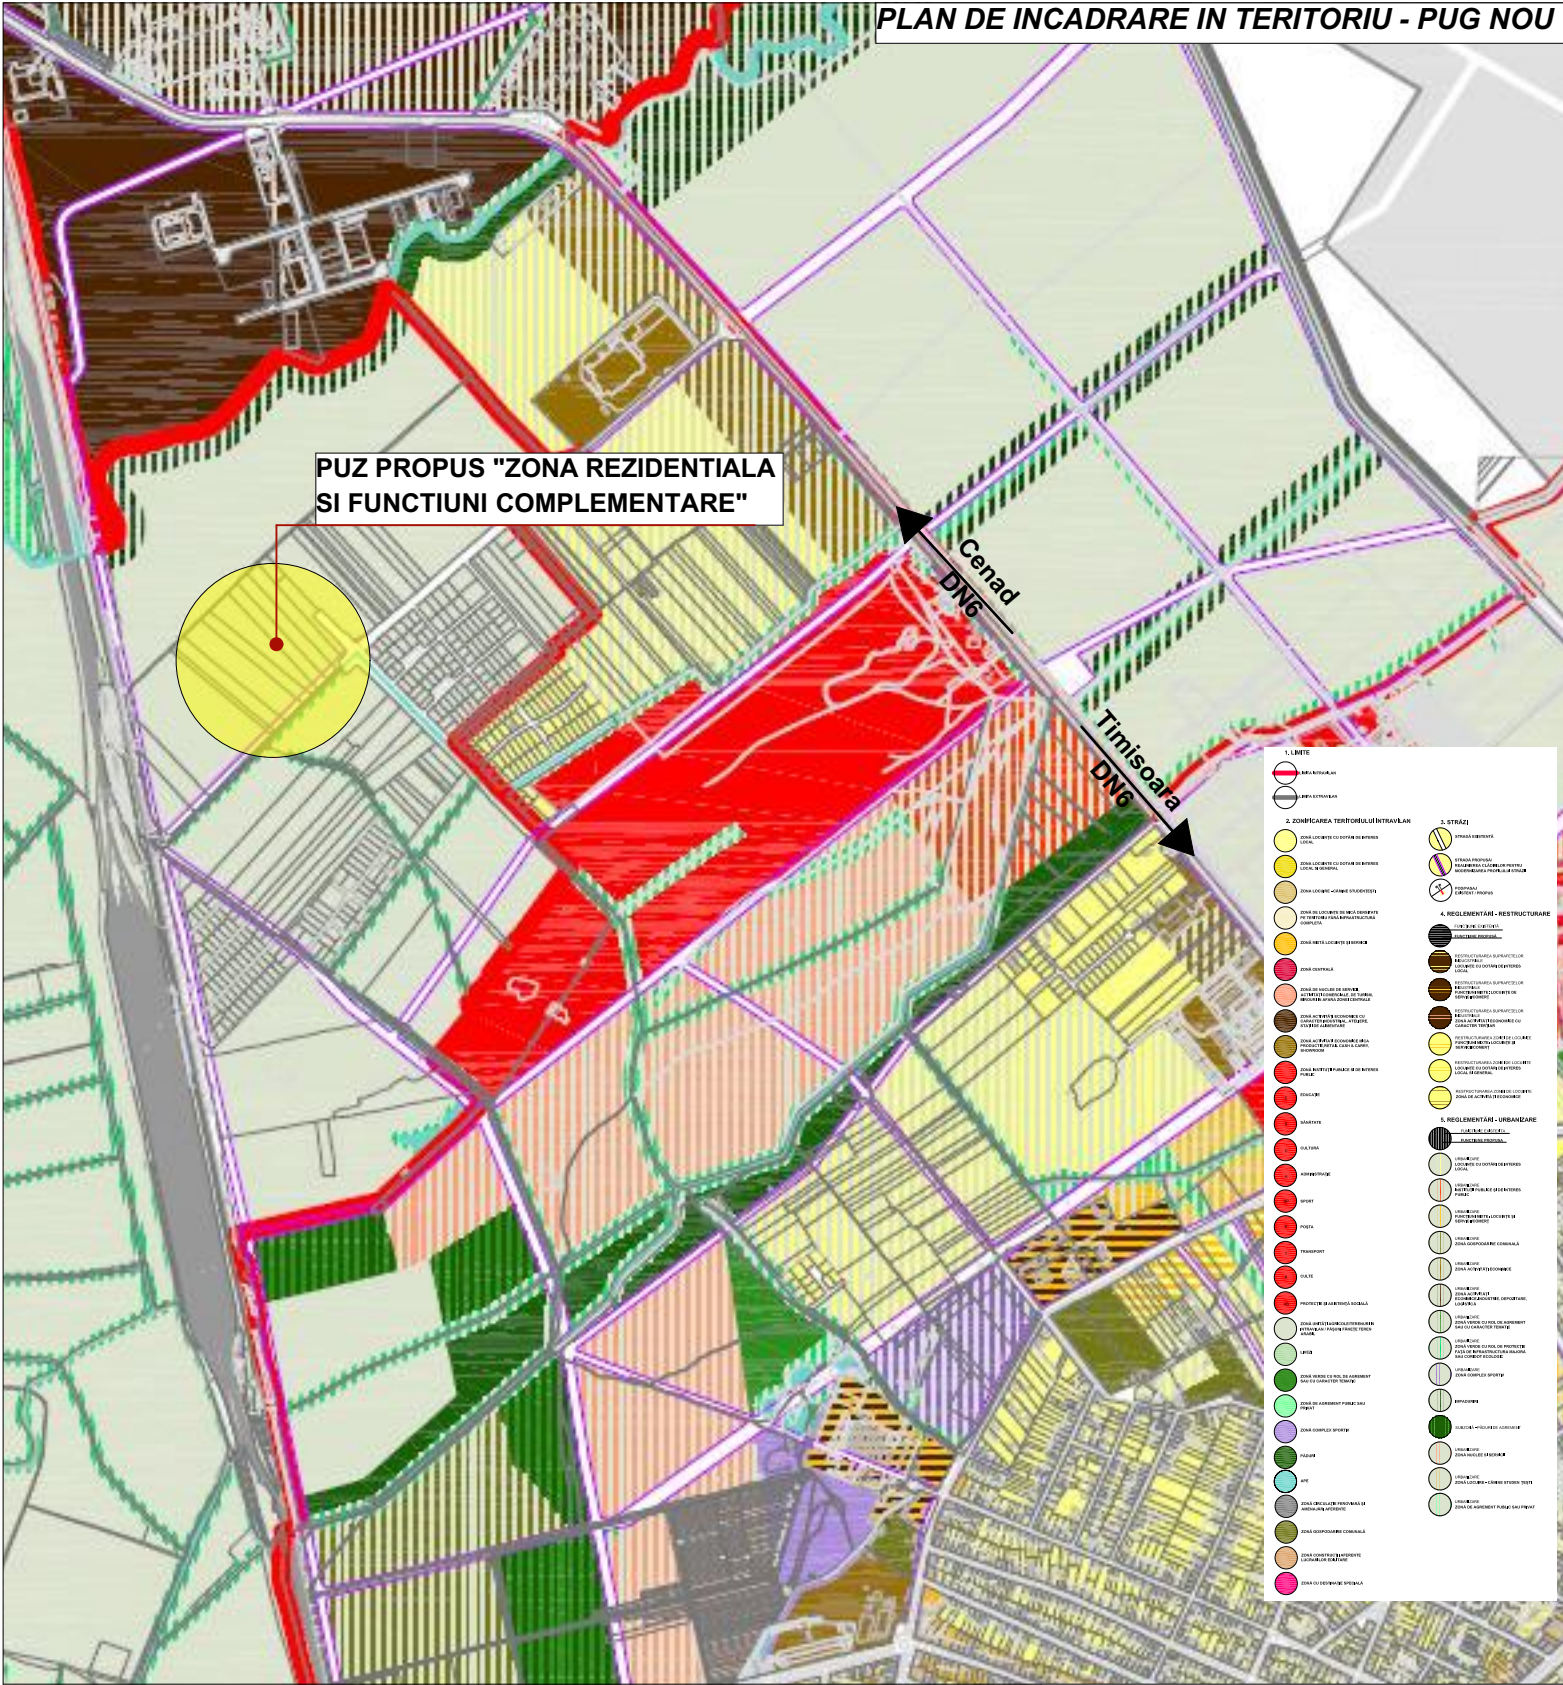

Alexandra-Dorina Bordea

Digitally signed by Alexandra-Dorina Bordea
Date: 2026.06.17 14:37:27 +03'00'

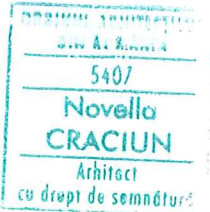

COORDONATOR PROIECT		Ciocan Constantin			
M3dves Studio		S.C. M3dves Studio S.R.L. Urteni, str. Bisericii, nr.9, cam.2 Reg.Com.J2021001468356 C.I.F. 44061280 E-mail:m3dvesstudio@gmail.com tel: 0723 429928		Beneficiar: SUPERB LINE IMOCONSTRUCT	
proiectare complexa in constructii civile si industriale				Amplasament: Jud. Timis; Timisoara; 422530 Timisoara	
				Proiect nr.: 08-BOR-23	
Sef proiect		Arh. Ciocan Constantin		Titlu proiect: PUZ ZONA REZIDENTIALA SI FUNCTIUNI COMPLEMENTARE	
Proiectat		Arh. Craciun Novella		Faza: PUZ	
Desenat		Arh. Craciun Novella		Titlu plansa: PLAN DE INCADRARE IN ZONA	
				Plansa nr: U01	
				Scara:	
				Data: Mai 2025	