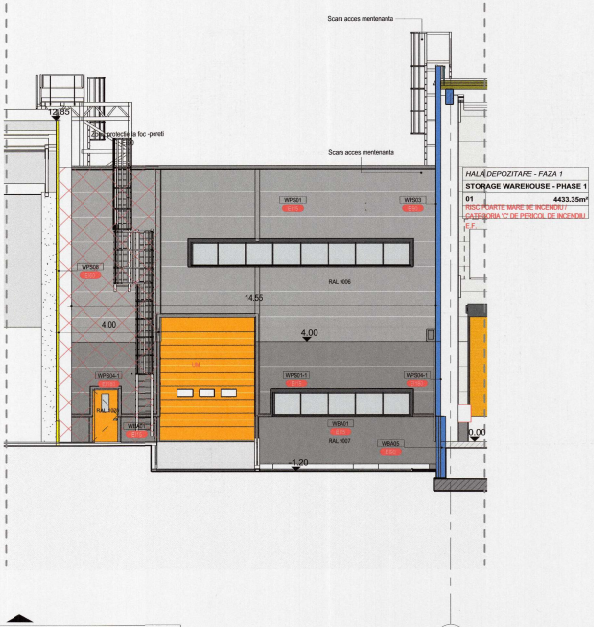

1 | Elevatie Est tunel 2
00314 | 1 : 100

A

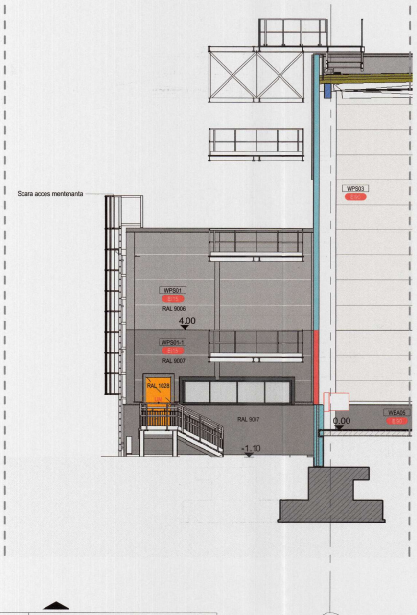

2 | Elevatie Nord tunel 1
00314 | 1 : 100

1

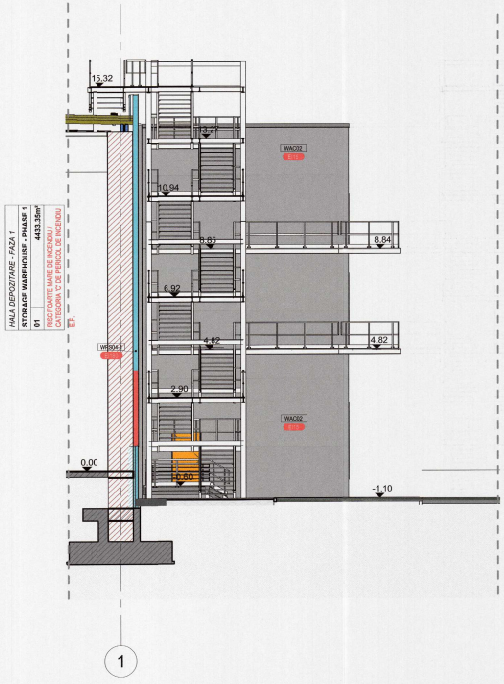

3 | Elevatie Sud Spatii Tehnice
00314 | 1 : 100

1

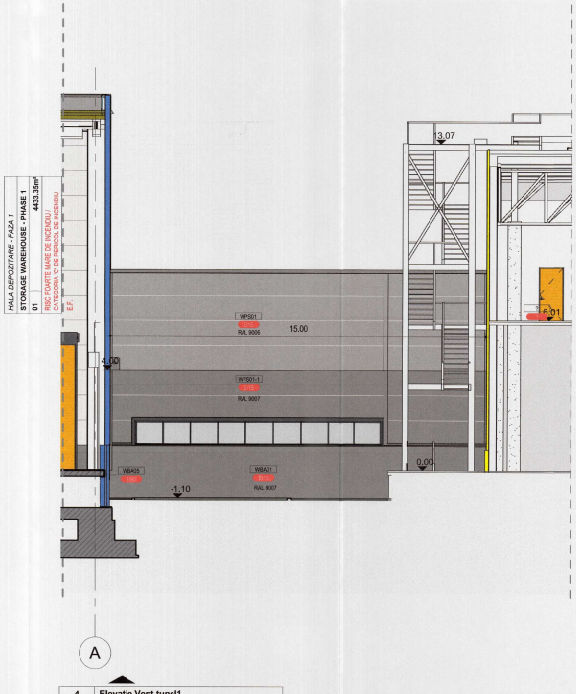

4 | Elevatie Vest tunel1
00314 | 1 : 100

A

Legenda pereti / Wall Schedule

Cod / Type Mark	Rezistenta la foc / Fire Rating	Descriere / Description
GK01		Placare de gips carton, fara rezistent ala foc;alcatuita din profil metalic de 5cm si o foaie de gips-carton de 1.25cm / Gypsum board cladding, without fire resstance; consisting of a 5 cm metal profile and a 1.25 cm gypsum-board
IS01	EI 15	Placare exterioară parte interioară atic terasa / Inner lining of exterior terrace wall
WAC01	EI 80	Pereti exteriori din caramida, grosime 20cm cu termoizolatie din vata minerala de 10cm cu tencuiala pe ambele fete culoare RAL9006 la exterior si RAL9016 / Exterior AAC wall, thickness 20cm, with thermal insulation from mineral wool 10cm thickness, plaster on both sides - color RAL 9006 to the exterior and RAL 9016 on interior;
WAC02	EI 15	Pereti exteriori din caramida, grosime 20cm cu termoizolatie din vata minerala de 10cm cu tencuiala pe ambele fete culoare RAL9006 la exterior si RAL9016 / Exterior AAC wall, thickness 20cm, with thermal insulation from mineral wool 10cm thickness, plaster on both sides - color RAL 9006 to the exterior and RAL 9016 on interior;
WAC03	EI 80	Pereti interiordin caramica, grosime 20cm, cu tencuiala pe ambele fete culoare RAL9016/ Interior AAC wall, thickness 20cm, plaster on both sides - colo RAL 9016;
WAC04	EI 15	Pereti interiori din zidarie de BCA, rezistenta la foc 180 min, grosime 15cm / Interior AAC bock masonery wal, 180 min. fire resistance, thickness 15cm,
W3A00	EI 90	Parapet de beton existent, grosime 15cm / Precast concrete existing base wall, 15cm thickness
W3A01	EI 15	Parapet de beton (conform proiect rezistenta), grosime 20cm +10cm termoizolatie din vata minerala, tencuit la exterior culoare RAL9007 / Precast concrete base wall (according to structure design), 20cm thickness +10cm mineral wool insulation , color plaster to exterior RAL 9007
W3A02	EI 80	Parapet de beton (conform proiect rezistenta), grosime 20cm +10cm termoizolatie din vata minerala, tencuit la exterior culoare RAL9007 / Precast concrete base wall (according to structure design), 20cm thickness +10cm mineral wool insulation , color plaster to exterior RAL 9007
W3A03	EI 15	Soclu prefabricat , 38cm grosime, alcatuit din : beton 20cm , termoizolatie din polistiren extrudat 8cm si beton de 10cm la exterior; color RAL9007 / Pre-fabricated wall base made of 3 layers: 20cm concrete to interior, 8cm extruded polysterene, 10cm concrete to the exterior;RAL 9007
W3A05	EI 90	Soclu prefabricat , 38cm grosime, alcatuit din : beton 20cm , termoizolatie din polistiren extrudat 8cm si beton de 10cm la exterior; color RAL9007 / Pre-fabricated wall base made of 3 layers: 20cm concrete to interior, 8cm extruded polysterene, 10cm concrete to the exterior;RAL 9007
W3A06	EI 80	Soclu prefabricat , 38cm grosime, alcatuit din : beton 20cm , termoizolatie din polistiren extrudat 8cm si beton de 10cm la exterior; color RAL9007 / Pre-fabricated wall base made of 3 layers: 20cm concrete to interior, 8cm extruded polysterene, 10cm concrete to the exterior;RAL 9007
W3A07		Zid de sprijin rampa din beton / Precast concrete wall next to the ramp
W3S00	EI 15	Pereti exteriori, existenti, din papouri sandwich / Existing sandwich panel walls
W3S01	EI 15	Pereti exteriori din panouri sandwich, grosime 20cm cu material termoizolant din vata minerala si fete de tabla pre-vopsita; culoare RAL 9006 la exterior si RAL 9016 la interior / Sandwich panel walls, thickness 20cm, with mineral wool core and sides of prepainted metal sheet, color RAL 9006 to the exterior and RAL 9016 to the interior;
W3S01-1	EI 15	Pereti exteriori din panouri sandwich, grosime 20cm cu material termoizolant din vata minerala si fete de tabla pre-vopsita; culoare RAL 9007 la exterior si RAL 9016 la interior / Sandwich panel walls, thickness 20cm, with mineral wool core and sides of prepainted metal sheet, color RAL 9007 to the exterior and RAL 9016 to the interior;
W3S03	EI 60	Pereti exteriori din panouri sandwich, grosime 20cm cu material termoizolant din vata minerala si fete de tabla pre-vopsita; culoare RAL 9006 la exterior and RAL 9016 la interior / Sandwich panel walls, thickness 20cm, with mineral wool core and sides of prepainted metal sheet, color RAL 9006 to the exterior and RAl 9016 to the interior;
W3S03-1	EI 60	Pereti exteriori din panouri sandwich, grosime 20cm cu material termoizolant din vata minerala si fete de tabla pre-vopsita; culoare RAL 9007 la exterior and RAL 9016 la interior / Sandwich panel walls, thickness 20cm, with mineral wool core and sides of prepainted metal sheet, color RAL 9007 to the exterior and RAl 9016 to the interior;
W3S04	EI 180	Pereti exteriori din panouri sandwich, grosime 20cm cu material termoizolant din vata minerala si fete de tabla pre-vopsita; culoare RAL9006 to the exterior and RAL 9016 to the interior / Sandwich panel walls, thickness 20cm, with mineral wool core and sides of prepainted metal sheet, color RAL 9006 to the exterior and RAL 9016 to the interior
W3S04-1	EI 180	Pereti exteriori din panouri sandwich, grosime 20cm cu material termoizolant din vata minerala si fete de tabla pre-vopsita; culoare RAL9007 to the exterior and RAL9016 to the interior / Sandwich panel walls, thickness 20cm, with mineral wool core and sides of prepainted metal sheet, color RAL 9007 to the exterior and RAL 9016 to the interior
WPS05	EI 15	Panouri sancwich de 5cm pentru placare exterioară parte interioară atic terasa / 5cm sandwich panel wall for inner lining of exterior terrace wall
WPS06	EI 120	Pereti exteriori din panouri sancwich, Ei120,grosime 10cm cu material termoizolant din vata minerala si fete de abla pre-vopsita; aceiasi culoare cu panourile existente ale Haleii04 / 120 min fire -resistant sandwich panel walls, thickness 20cm, with mineral wool core and sides of prepainted metal sheet, same color as the existing panels of Warehouse 04
WPS07	EI 180	Pereti exteriori din panouri sancwich, E180,grosime 10cm cu material termoizolant din vata minerala si fete de abla pre-vopsita; aceiasi culoare cu panourile existente ale Haleii04 / 180 min fire -resistant sandwich panel walls, thickness 10cm, with mineral wool core and sides of prepainted metal sheet, same color as the existing panels of Warehouse 04
WPS08	EI 60	Pereti exteriori din panouri sancwich, Ei60,grosime 10cm cu material termoizolant din vata minerala si fete de abla pre-vopsita; aceiasi culoare cu panourile existente ale Haleii04 / 60 min fire -resistant sandwich panel walls, thickness 20cm, with mineral wool core and sides of prepainted metal sheet, same color as the existing panels of Warehouse 04
WPS09	EI 60	Panouri demontabile alcatuite din panouri sandwich EI60 ,grosime 10cm / Detachable panels made from 30min. fire-resitan sandwich panels, 10cm thickness
WPS10	EI 120	Perete exterior, existenti, din papouri sandwich EI120 / Existing sandwich panel walls 120minutes fire-resistant
WPS10-1	EI 120	Panouri detasabile, exsitente, din papouri sandwich EI120/ Existing,detachable, sandwich panels 120 minutes fire-resistant
WPS11	EI 15	Perete exterior, existenti, din papouri sandwich / Existing sandwich panel walls

ROMÂNIA JUDEȚUL TIMIȘ PRIMĂRIA MUNICIPIULUI TIMIȘOARA
VIZAT SPRE NESCHIMBARE
Nr. ... din ... 2026
Arhitect ...

Nr.	Descriere	Data	Autor
1	LABEL REVIZII / REVISION SCHEDULE		

Cota 0.00 = 93.10 m

LOCUINȚE IMPORTANȚĂ DEOSEBITĂ cf. HCTGT/007 / FIRE IMPORTANCE CATEGORY as per HCTGT/007 — I (NORMAL)

NIVELUL DE STABILITATE LA INCENDIU cf. P118/1-2025 / FIRE STABILITY LEVEL as per P118/1-2025 — II

CLASA DE IMPORTANȚĂ GLOBALĂ cf. P100-1/2013 / IMPORTANCE CLASS as per P100-1/2013 — III

RISC DE INCENDIU/CATEGORIE DE PERICOL cf. P118/1-2025 / FIRE RISK/HAZARD CATEGORY as per P118/1-2025 — RISC FORTE MARE/CATEGORIA "C"DE PERICOL DE INCENDIU

PROIECTANT GENERAL / LEAD DESIGNER

blue PROJECTS

S.C.BLUE PROJECTS DESIGN S.R.L. | Nr. Reg. Com. J09/160/2021 | CUI RO43797579

PROIECTANT ARHITECTURĂ / ARCHITECTURAL DESIGNER	PROIECTANT REZISTENȚĂ / STRUCTURAL DESIGNER
PROIECTANT INSTALAȚII / MEP DESIGNER	PROIECTANT DRUMURI / ROADS DESIGNER
S.C. BLUE PROJECTS DESIGN S.R.L.	S.C. CAD CONCEPT S.R.L.
S.C. BLUE PROJECTS DESIGN S.R.L.	S.C. EUROCAV PROIECTARE INFRASTRUCTURI S.R.L.

This Drawing and all its information is confidence, can not be copied, reproduced or resed, partially or entirely without the written permission of Blue Projects Company and can not to be used for anyother purpose but the one it which it was elaborated.

ŞEF PROIECT / PROJECT LEAD	Arh. Andreea Dinca
PROIECTAT / DESIGNED BY	Arh. Emanuela Nedelcu
DESENAT / DRAWN BY	Arh. Emanuela Nedelcu
VERIFICAT / CHECKED BY	Arh. Andreea Dinca
BENEFICIAR / CLIENT	[redacted]

TITLU PROIECT / PROJECT NAME: CONSTRUIRE HALA DEPOZITARE - PARTER, CORPURI DE LEGĂTURĂ CU HALA, A AMENAJĂRILE AFERENTE, AMENAJARI EXTERIOARE (DRUMURI CIRCULATIE CAROSABILA CIRCULATII PIETONALE,ALEEA DE ASTEPTARE SI SPATII VERZI, ORGANIZARE SANTIER), REALOCARI RETELE SUBTERANE SI ORSUMURI INTERIOARE

ADRESA / ADDRESS: Jud. Timiș, Org. Timișoara, Str. Aviator Smârcea Nr. 9, Nr. Cad. 457376

DATA / ISSUE DATE: APR. 2026 | SCARA / SCALE: 1 : 100 | FAZA / PHASE: DTAC

TITLU PLANȘĂ / SHEET TITLE: FATADE / ELEVATIONS

NR. PROIECT / PROJECT No.	CREATOR / ORIGINATOR	ZONA / ZONE	ETAJ / LEVEL	TIP / TYPE	DISCIPLINĂ / DISCIPLINE	NR. PLANȘĂ / SHEET No.	REVIZIE / REVISION
RO122	BP	H15	XX	EL	AR	00314	R00

ROȘCA N. EMIL ROMÂNIA MINISTERUL DEZVOLTĂRII LUCRĂRILOR PUBLICE, AMENAJĂRII TERITORIULUI ȘI LOCUINȚEI VERIFICATOR DE PROIECTE

CONSTANTINESCU ION MIRCEA ROMÂNIA MINISTERUL DEZVOLTĂRII LUCRĂRILOR PUBLICE, AMENAJĂRII TERITORIULUI ȘI LOCUINȚEI NR. 06252 C.S.V. INGINER VERIFICATOR PROIECTE

12 MAI 2026

ARHITECȚI DIN ROMÂNIA 1117 Andreea Maria DINCA Arhitect cu Drept de Semnătură