


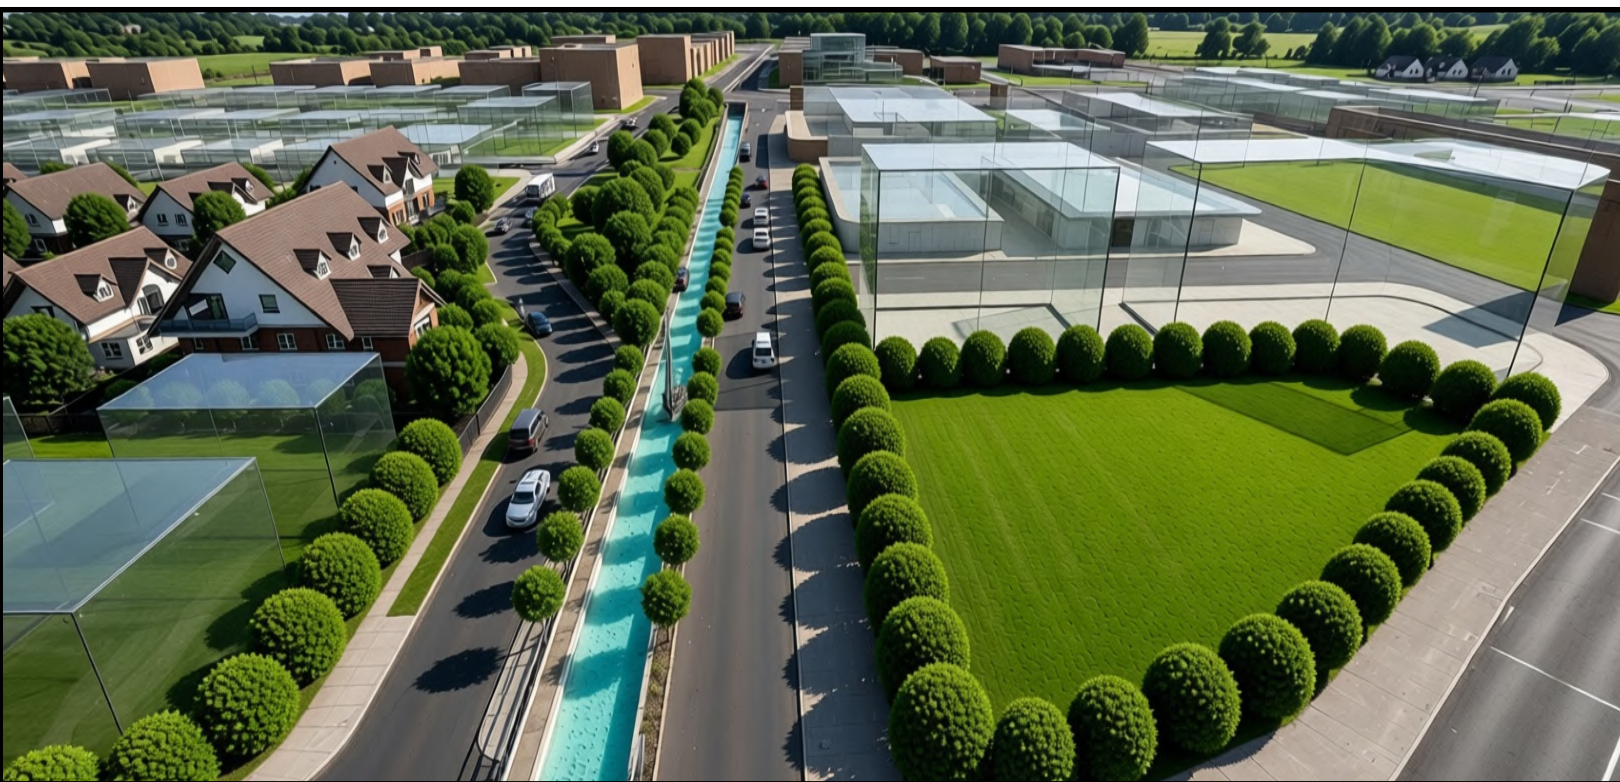

P.U.Z.
P.U.Z. Locuinte si dotari complementare,
parceta 435705,
zona Timisoara Nord.
8. Volumetrie ansamblu

8

birou individual de arhitectura
arhitect BUGAR SAVU
arhitect cu drept de semnatura
Str. Piata Craiului, Nr. 1, Sc. C, Ap. 4, Timisoara 300005, telefon: 499951; 0723168957; E-mail: sava_2004@europe.com



SEF PROIECT	arh. BUGAR Savu	Scara :
PROIECTAT	arh. BUGAR Savu	Data
DESENAT	arh. BUGAR Savu	septembrie 2026

Beneficiar :	NISTOR Constantin si Paraschiva, NISTOR Daniel, NISTOR Estera, NISTOR Constantin, NISTOR Emanuel, NISTOR Ana, USCIUC Lidia, NISTOR Andrei, NISTOR Pavel, DRAGHICI Tabita, NISTOR Samuel.	Nr. pr.
Locul constructiei :	Timisoara, C.F. 435705, jud. TIMIS	10/2025
Titlu proiect :	P.U.Z. Locuinte si dotari complementare, parceta 435705, zona Timisoara Nord.	Faza :
Titlu plansa :	Volumetrie ansamblu	P.U.Z.
		Nr. pl. :
		U 08